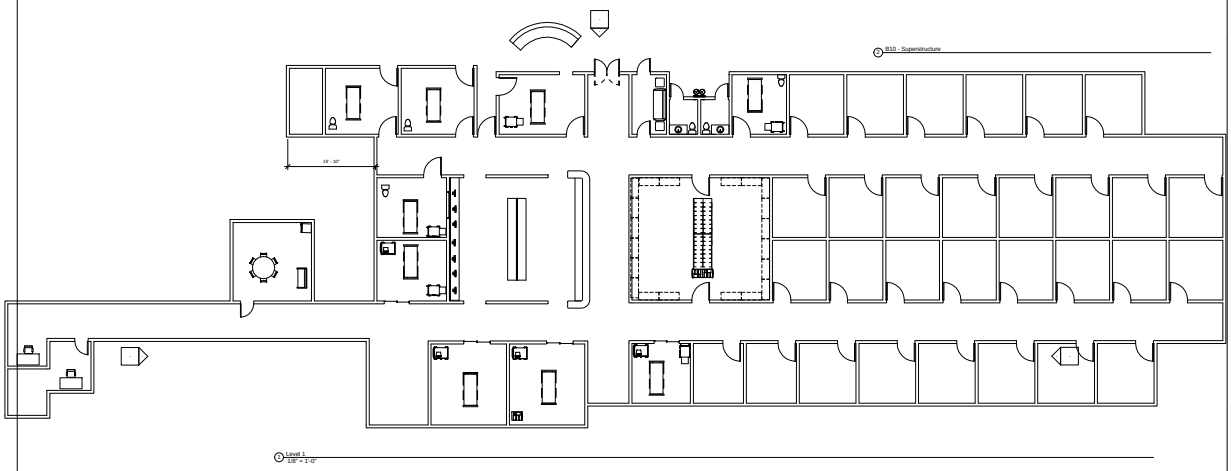

MHS PLTW

mhs.bc.k12.in.us

No.	Description	Date

IU Arnett

McCutcheon PLTW
ED Redesign

Superstructure

Project Number	Project Number
Date	Issue Date
Drawn By	Author
Checked By	Checker

102

Scale	1/8" = 1'-0"

12/2/2014 12:46:12 PM